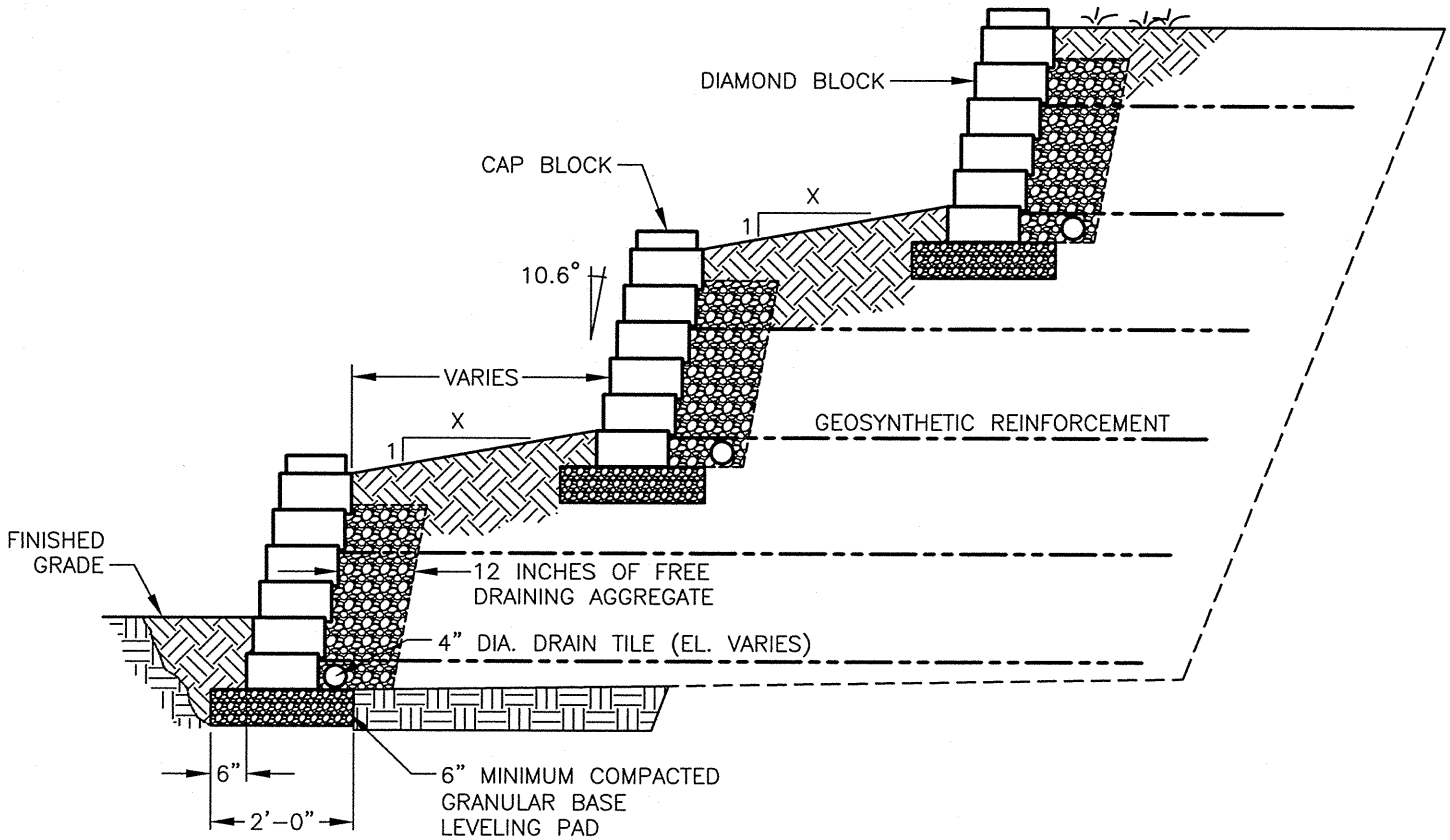

X / WX ANCHOR DIAMOND® TERRACED WALL

(SCALE: 3/8"=1'-0")

Anchor™ RETAINING WALL SYSTEMS
Preferred Worldwide For Selection and Quality

These graphical representations are intended for preliminary design purposes only, and are not to be used for construction without the signature of a regestered professional engineer.

All information herein © 2005 Anchor Wall Systems

Drawn By: AWS	Drawing Title: ANCHOR DIAMOND TYPICAL TERRACED WALL
Date: 4/26/2005	
Scale: 3/8" = 1'-0"	Project Information: ANCHOR RETAINING WALL SYSTEMS TYPICAL WALL DETAILS