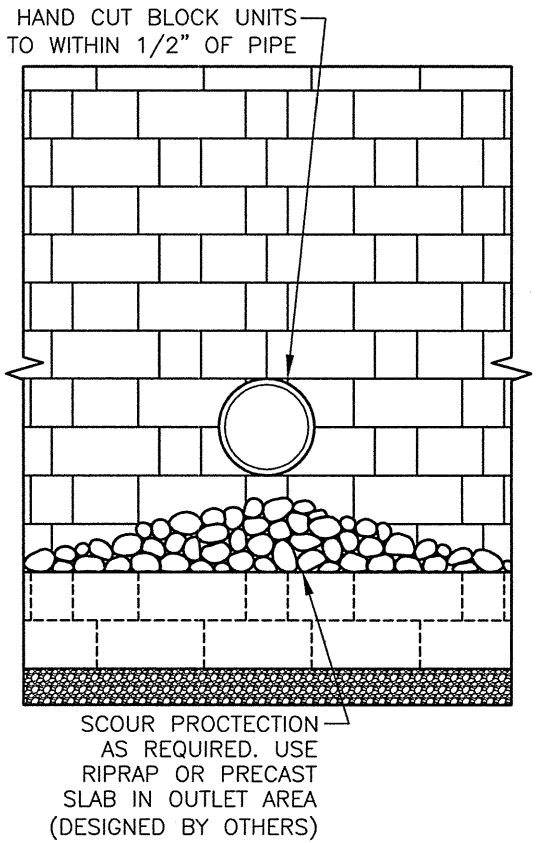

FACE VIEW

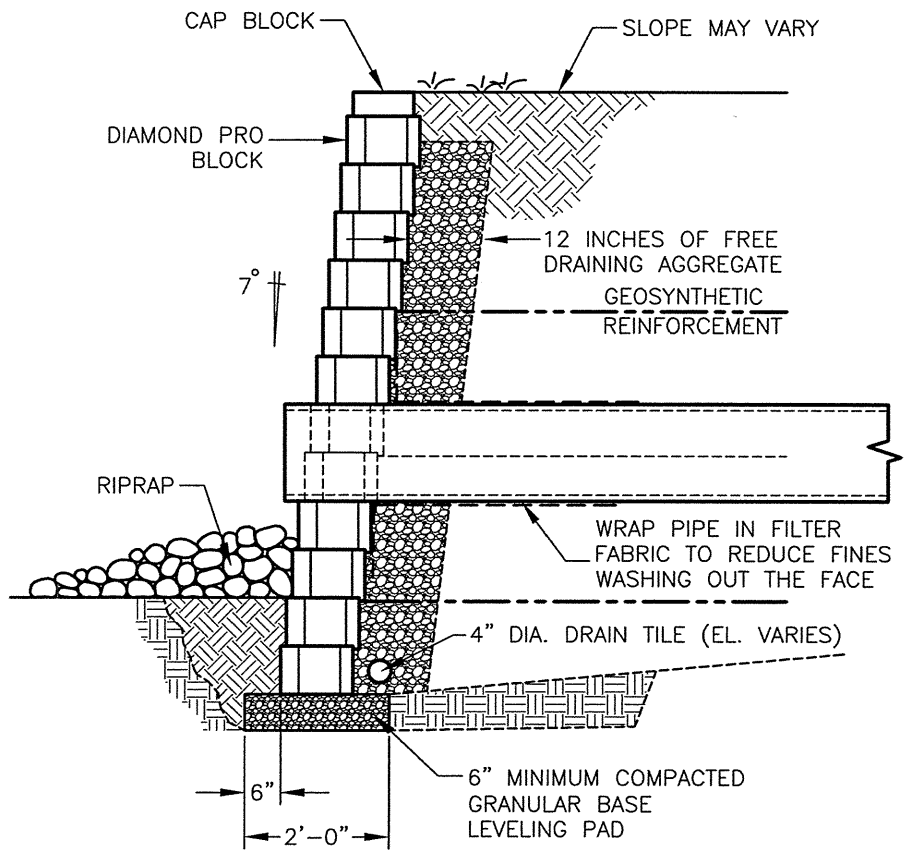

SECTION VIEW

X
WX

ANCHOR STONE CUT™ SERIES DIAMOND PRO™ PIPE OUTLET THROUGH WALL - LOW FLOW

(NOT TO SCALE)

Anchor®
RETAINING WALL SYSTEMS
Preferred Worldwide For Selection and Quality

These graphical representations are intended for preliminary design purposes only, and are not to be used for construction without the signature of a regestered professional engineer.

All information herein © 2006 Anchor Wall Systems

Drawn By: AWS	Drawing Title: STONE CUT™ SERIES DIAMOND PRO™ PIPE OUTLET THROUGH WALL - LOW
Date: 1/26/06	
Scale: NTS	Project Information: ANCHOR RETAINING WALL SYSTEMS TYPICAL WALL DETAILS